Job Customer:

Title:

Ref:

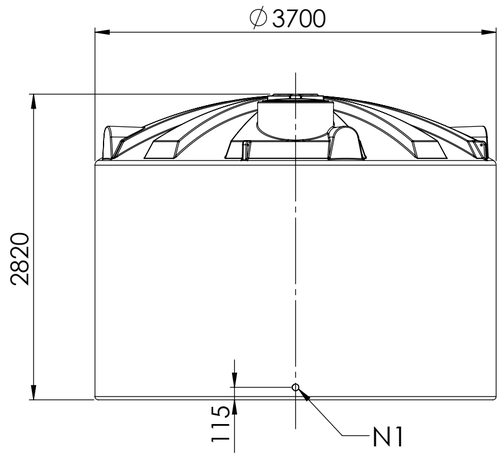

0°

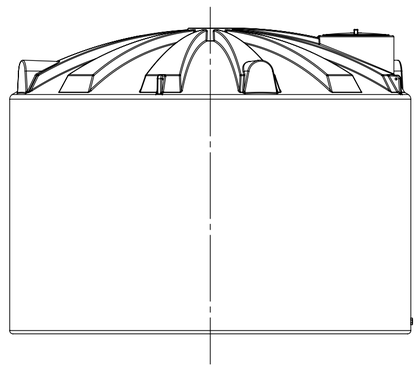

90°

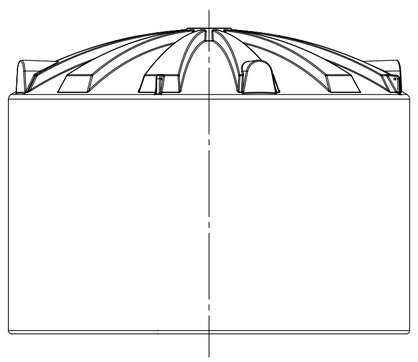

180°

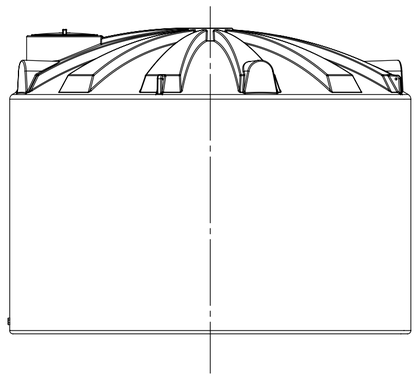

270°

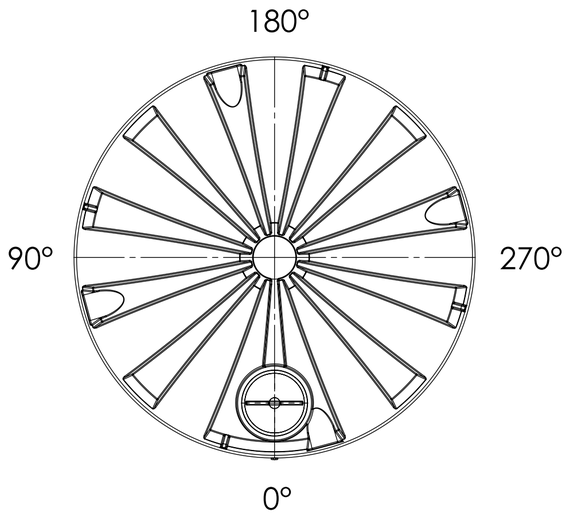

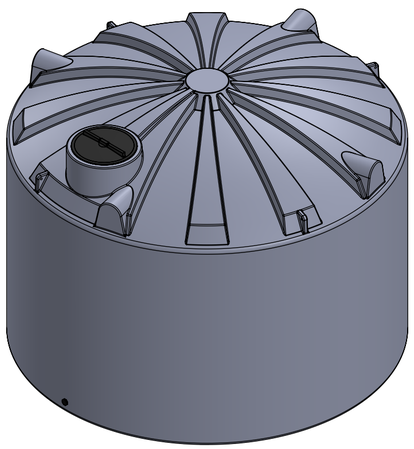

FITTING LAYOUT TABLE				PART LIST	
NOZZLE No.	DN/PE SIZE	ANGLE	DESCRIPTION	PART No.	NAME
N1	50/-	0°			(Mould in, 50mm Female)

NOTE:
1. ALL DIMENSIONS ARE IN mm
2. TOLERANCE: 3%
3. ANY CHANGES MARK UP IN RED

CLIENT APPROVAL	SIGNATURE
☐ APPROVED ☐ REVISE AND RESUBMIT ☐ FOR INFORMATION ONLY	
DATE:	

Promax
LIQUID MANAGEMENT SOLUTIONS

DO NOT SCALE DRAWING

ORIGINAL ISSUE: 20/11/2023

OPP:

AUTHOR: B.H.

DISPLAY NAME/NUMBER: XPRESS Water Tank 25,000 Ltr-North Island (XP1025000)

PROPRIETARY AND CONFIDENTIAL
THIS DRAWING AND THE INFORMATION AND TECHNICAL DATA CONTAINED HEREIN ARE THE EXCLUSIVE PROPERTY OF PROMAX PLASTICS AND SHALL BE RETURNED TO THEM UPON REQUEST.
THIS DRAWING CONTAINS PROPRIETARY AND CONFIDENTIAL INFORMATION FOR THIS PROJECT AND IS NOT TO BE MADE AVAILABLE TO 3RD PARTIES WITHOUT THE EXPRESS WRITTEN CONSENT OF PROMAX PLASTICS.

MATERIAL: LLDPE

DWG NO. MODIFICATION PLAN A2

WEIGHT: 380 SCALE:1:40 SHEET 1 OF 1